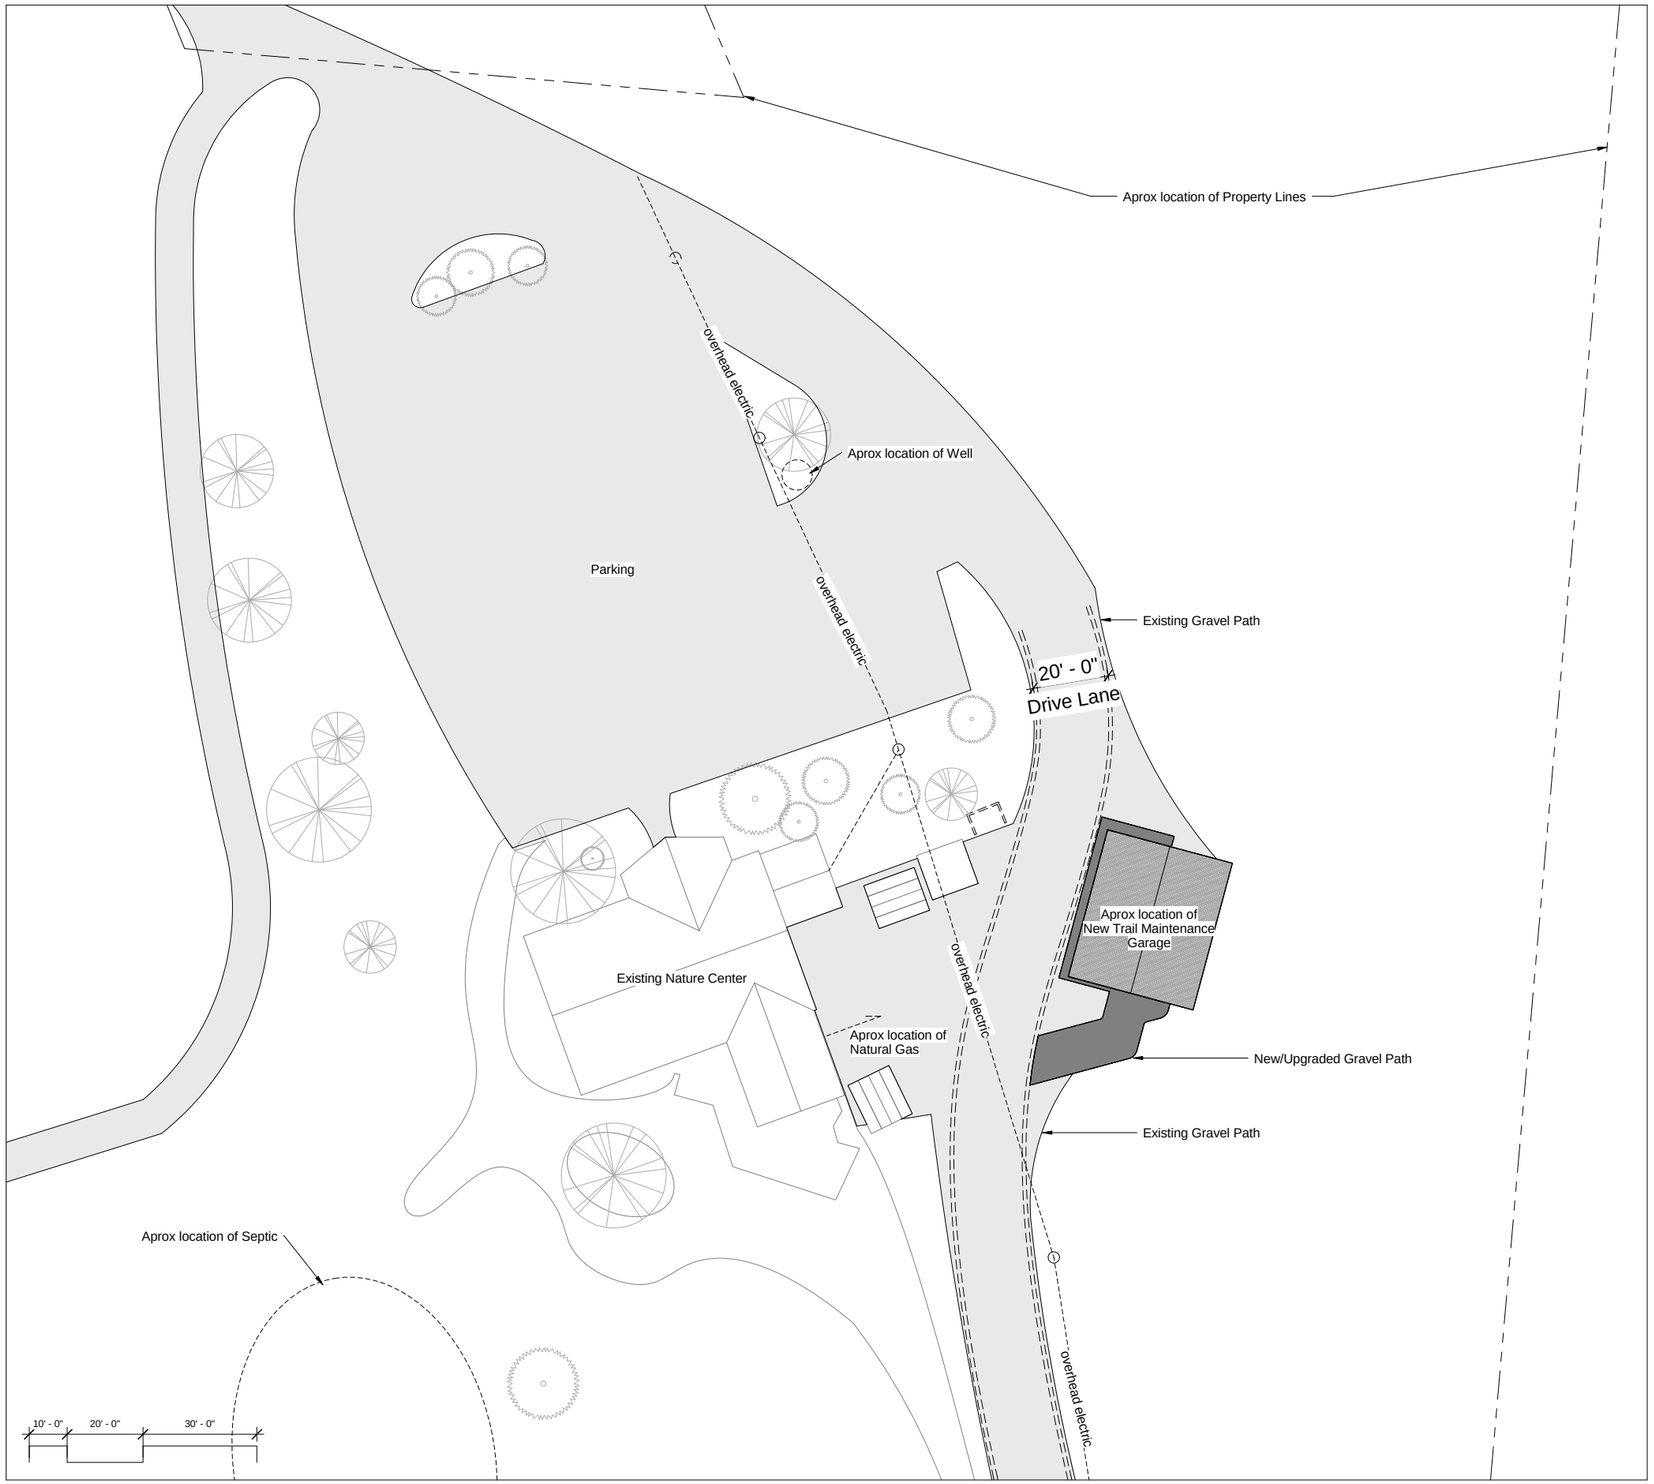

1 Site Plan
Scale: 1" = 20'-0"

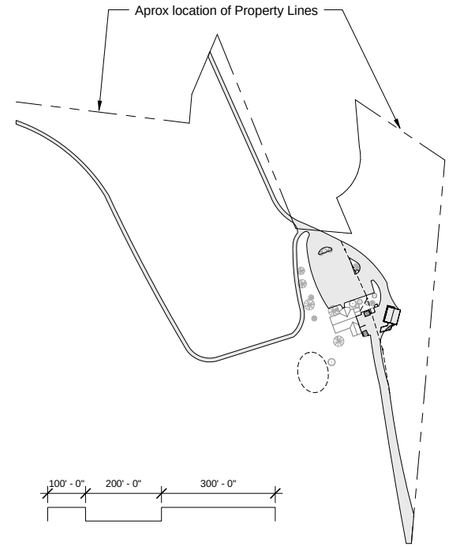

2 Property Line Extents
Scale: 1" = 200'-0"

KUMIN ASSOCIATES, INC.
ARCHITECTS | PLANNERS | INTERIOR DESIGNERS
808 E Street, Suite 200
Anchorage, Alaska 99501
T 907.272.8833
F 907.272.7733

New Trail Maintenance Garage

32750 Eagle River Road
Friends of Eagle River Nature Center

No.	Description	Date

Drawn By: MM
Checked By: CB
Date: 09/04/2014
Phase: CONCEPT DESIGN
Job No: 21300.04
SHEET TITLE: Site Plan

SHEET NO:
A100

9/3/2014 4:28:35 PM
I:\2013\21300.04 Forster Group-Eagle River Nature Center Design Services\Drawings\Arch\REV\T\21300.04_ERNC maintenance v2 site plan for RFP.rvt